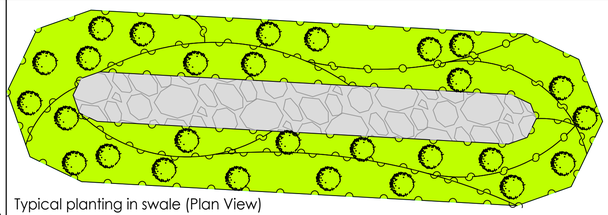

Typical planting in swale (Plan View)
1:50 @ A1

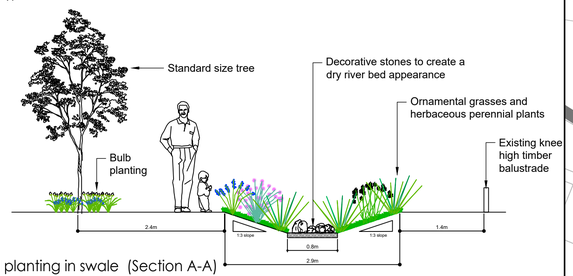

Typical planting in swale (Section A-A)
1:50 @ A1

Swale Inlet & Kerb Grip Examples

Image 1: Typical kerb grip example

Image 2: Typical ACO swale inlet/outlet

Swale Examples

Image 3: Typical wild-meadow planted swale

Drainage Legend

Existing Drainage Features

- Surface water drainage
- Foul water drainage
- Highway drainage
- Sea water flood network
- Gully

Proposed Drainage Features

- Buried cellular storage
- Flush kerb to be installed for conveyance along existing channel-line adjacent to existing kerbline
- Surface water drainage
- Kerb grip inlet arrangement (see image 1)
- ACO SUDS inlet/outlet (see image 2)

Landscape Legend

- Temporary works fencing boundary (removed once built)

Existing Landscape Features

- Amenity grassland
- Trees

Proposed Landscape Features

- Individual tree
- General meadow *(emorsgate em3 general purpose meadow mixture or similar approved)*
- Ornamental grasses
- Ornamental shrubs
- Bulb planting
- Herbaceous perrenial
- Ornamental grasses (rain garden)
- Dry river bed
- Feature stones

0 5 10 15 20 25m
SCALE 1:250

Stantec

Stantec UK Limited
ASHFORD
Unit 10, Connect 38, 1 Dover Place, Ashford TN23 1FB
Tel: +44 1233 527 250
www.stantec.com/uk

Copyright Reserved

The Contractor shall verify and be responsible for all dimensions. DO NOT scale the drawing - any errors or omissions shall be reported to Stantec without delay.
The Copyrights to all designs and drawings are the property of Stantec. Reproduction or use for any purpose other than that authorized by Stantec is forbidden.

Notes

UTILITIES NOTE: The position of any existing public or private sewers, utility services, plant or apparatus shown on this drawing is believed to be correct, but no warranty to this is expressed or implied. Other such plant or apparatus may also be present but not shown. The Contractor is therefore advised to undertake their own investigation where the presence of any existing sewers, services, plant or apparatus may affect their operations.

Outline design proposal - subject to admendments

	Dwn.	Dsgn.	Chkd.	YYYY.MM.DD
	AA	AC	AC	2023.08.21

Issue Status

FOR INFORMATION

This document is suitable only for the purpose noted above.
Use of this document for any other purpose is not permitted.

Client/Project Logo
SOUTHERN WATER

SW PATHFINDERS

Catchment/Site
SWALECLIFFE

CORNWALLIS CIRCLE

Title
LANDSCAPING AND DRAINAGE DESIGN PROPOSAL

Project No.
331101000

Scale
1:250 @ A1

Revision
P01

Drawing No.
SWP01-STN-SW-CC-DR-CE-0100-0008

Plotted: 21.08.2023 2023.08.21 4:25:07 PM By: Amelia.r.Arnold
Plotted By: Amelia.r.Arnold - A1H - 1:1.0010000 - 1100.0000 - dc: pathfinder\swalecliffe\cornwallis circle recreation ground\3 - outputs\drawings\swp01-stn-sw-cc-dr-ce-0100-0008